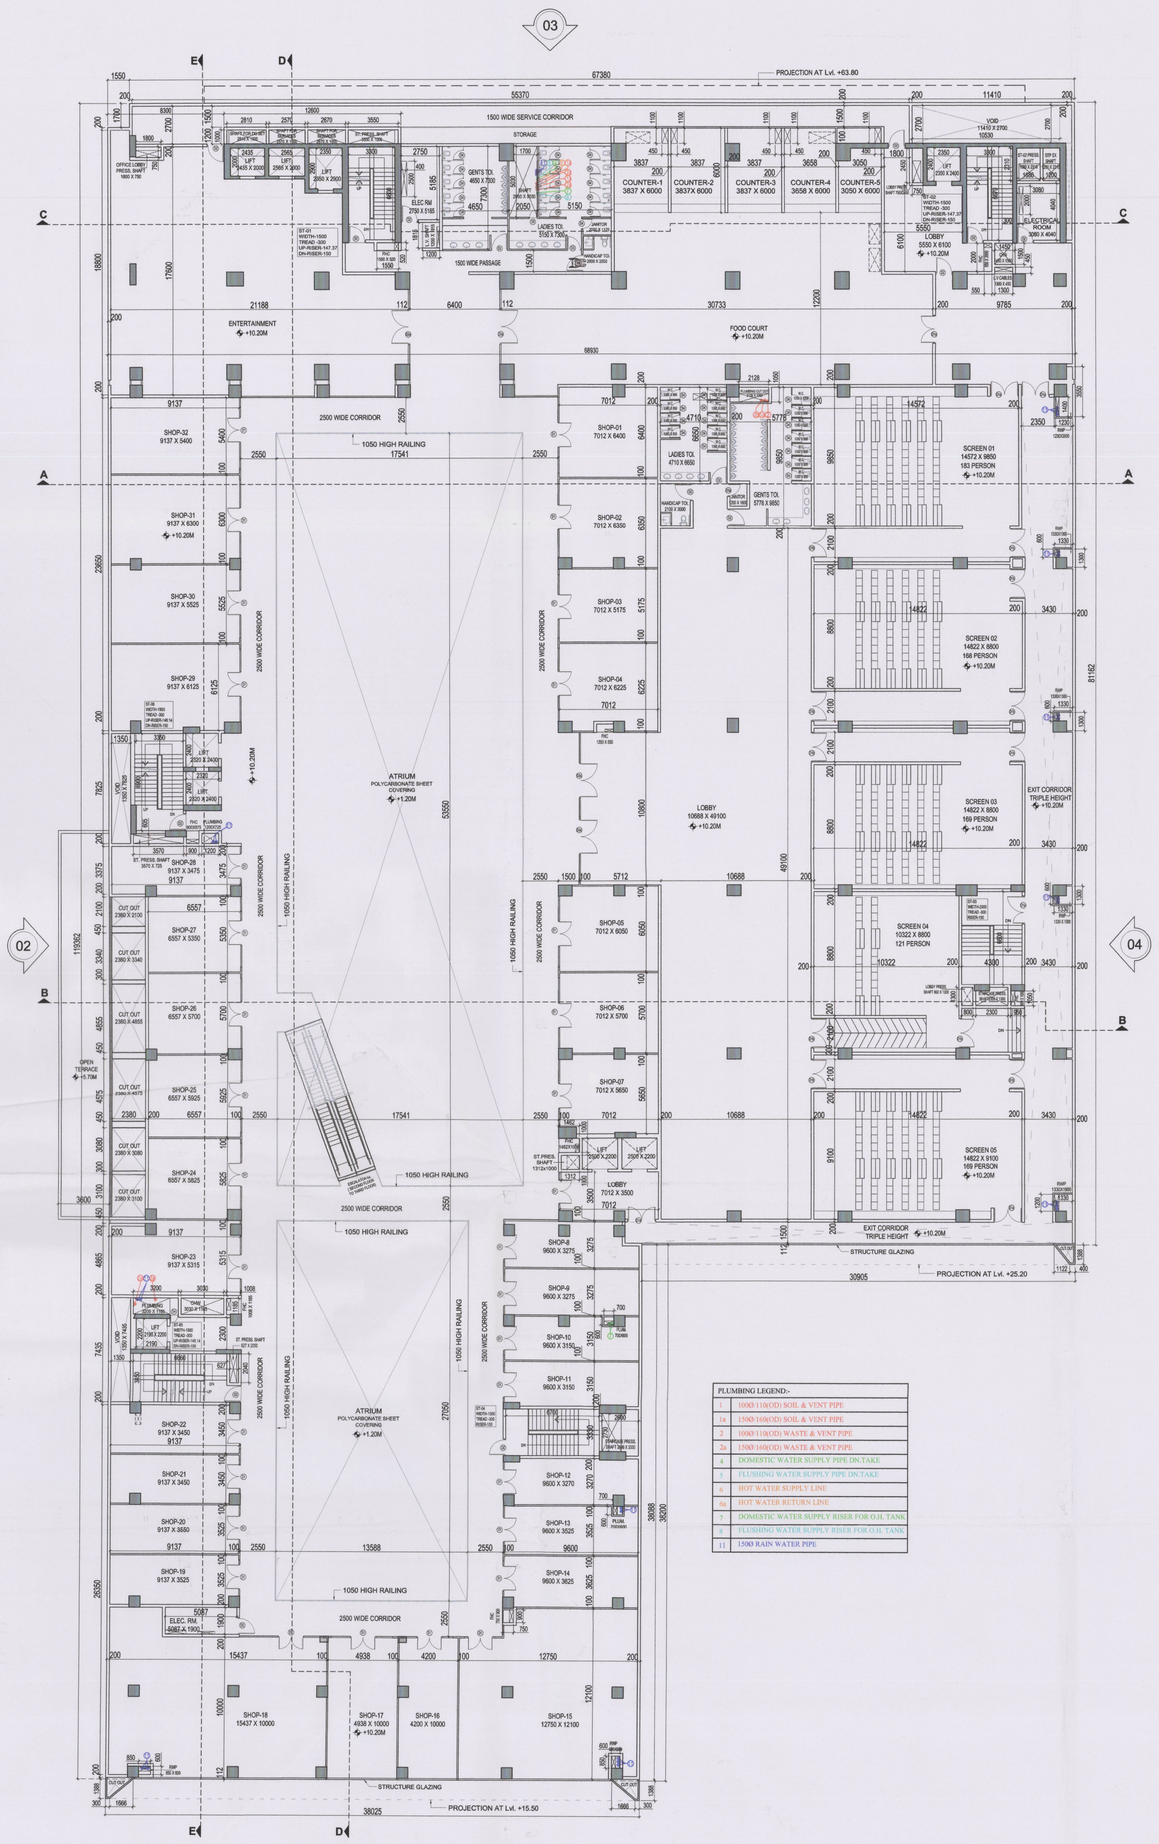

2ND FLOOR PLAN

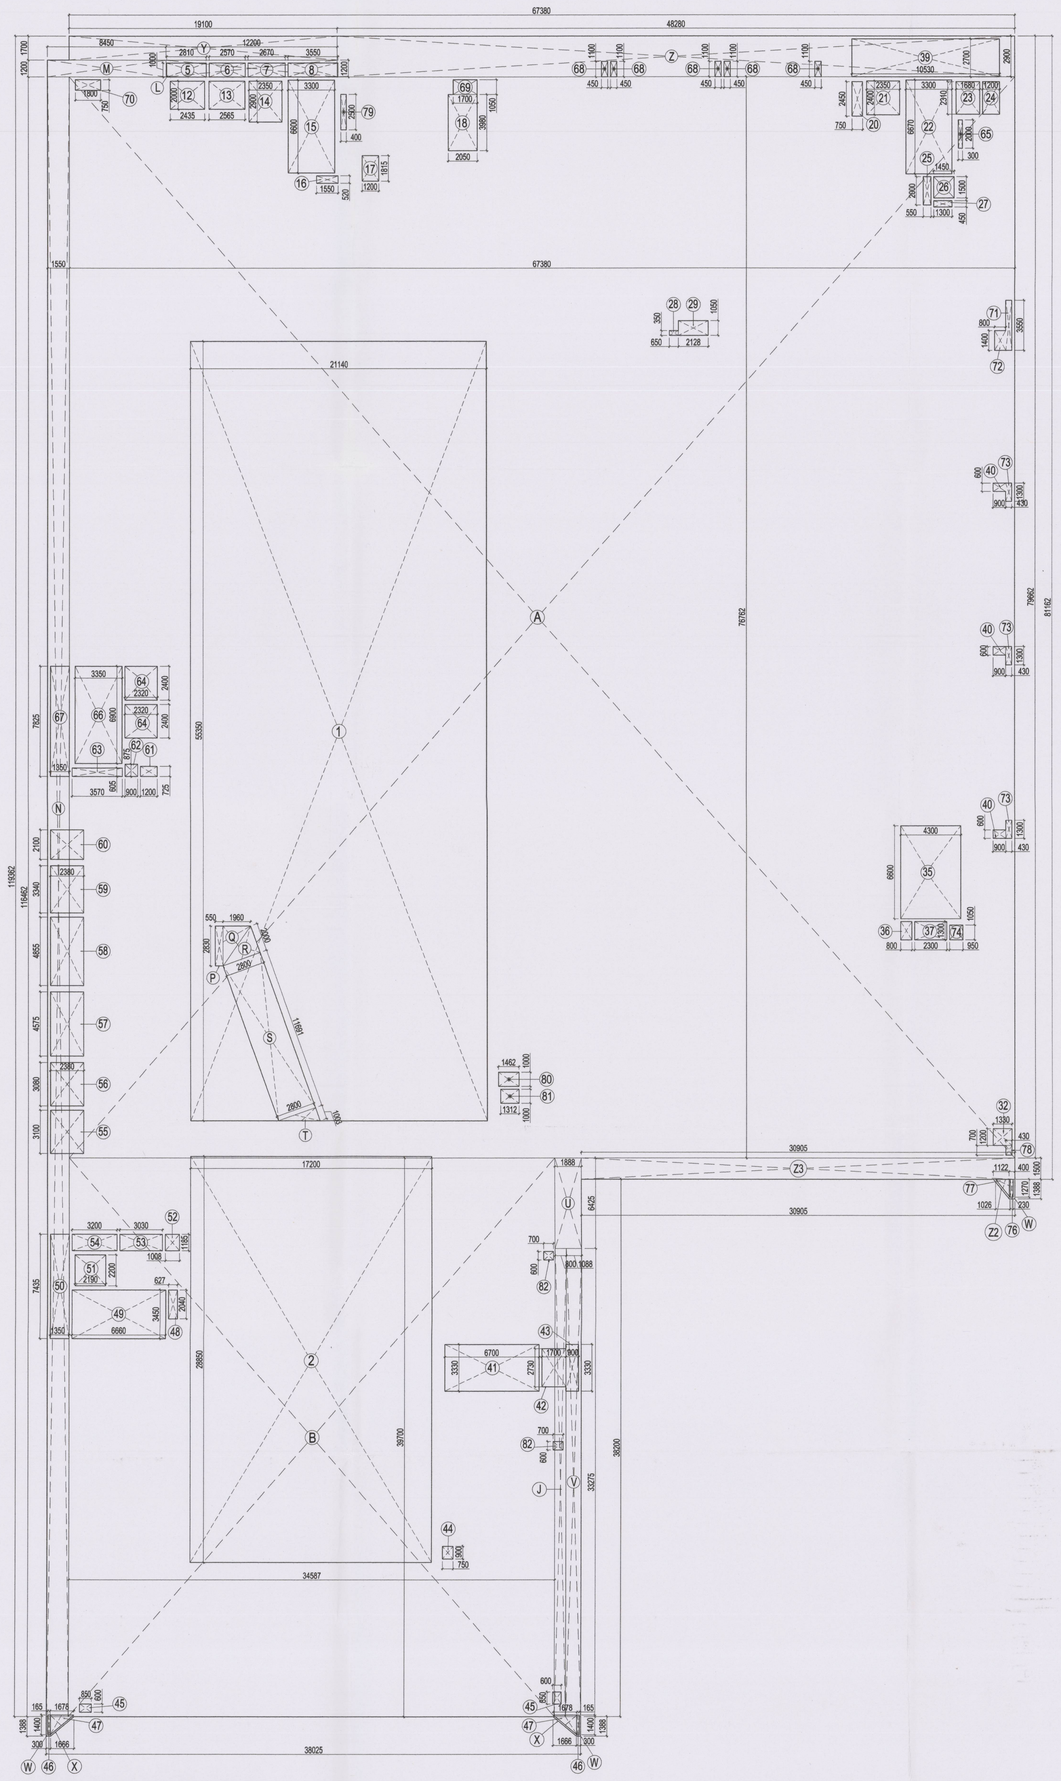

FAR DIAGRAM 2ND FLOOR
SCALE 1:200

PLUMBING LEGEND:-
1 100Ø (10KGS) SOIL & VENT PIPE
1a 150Ø (10KGS) SOIL & VENT PIPE
2 100Ø (10KGS) WASTE & VENT PIPE
2a 150Ø (10KGS) WASTE & VENT PIPE
4 DOMESTIC WATER SUPPLY PIPE ON TAKE
5 PLUMBING WATER SUPPLY PIPE ON TAKE
6 HOT WATER SUPPLY LINE
6a HOT WATER RETURN LINE
7 DOMESTIC WATER SUPPLY RISER FOR O.H. TANK
8 PLUMBING WATER SUPPLY RISER FOR O.H. TANK
11 150Ø RAIN WATER PIPE

DOOR & WINDOW SCHEDULE

S.NO.	NAME	SIZE (WXH)	CILL LVL.	LINTEL LVL.
1	D1a	2000 X 2400		2400
2	D1b	2100 X 2400		2400
3	D1	1800 X 2400		2400
4	D2a	2500 X 2400		2400
5	D2	1200 X 2400		2400
6	D3a	900 X 2400		2400
7	D3	1000 X 2400		2400
8	D4	750 X 2400		2400
9	D5	600 X 2400		2400

2ND FLOOR (FAR CALCULATION)

LEGEND		LENGTH (m)	WIDTH (m)	Nos.	AREA (sqm)
ADDITIONS					
A		67.380	76.762	1	5172.224
B		34.587	39.700	1	1373.104
J		0.800	33.275	1	26.620
L		12.200	1.200	1	14.640
M		8.450	1.200	1	10.140
N		1.550	116.462	1	180.516
P		0.550	2.830	1	1.557
Q	1/2	1.960	2.830	1	2.773
R	1/2	2.800	2.000	1	2.800
S		2.800	11.691	1	32.735
T	1/2	2.800	1.003	1	1.404
U		1.888	6.425	1	12.130
V		1.088	33.275	1	36.203
W		0.400	1.388	3	1.666
X	1/2	1.666	1.388	2	2.312
Y		19.100	1.700	1	32.470
Z		48.280	2.900	1	140.012
Z2	1/2	1.122	1.388	1	0.779
Z3		30.905	1.500	1	46.358
TOTAL ADDITIONS					**7090.442**
SUBTRACTIONS					
1		21.140	55.450	1	1172.213
2		17.200	28.750	1	494.500
5		2.810	1.000	1	2.810
6		2.570	1.000	1	2.570
7		2.670	1.000	1	2.670
8		3.550	1.000	1	3.550
12		2.435	2.000	1	4.870
13		2.565	2.000	1	5.130
14		2.350	2.900	1	6.815
15		3.300	6.600	1	21.780
16		1.550	0.520	1	0.806
17		1.200	1.815	1	2.178
18		2.050	3.980	1	8.159
20		0.750	2.450	1	1.838
21		2.350	2.400	1	5.640
22		3.300	6.670	1	22.011
23		1.680	2.310	1	3.881
24		1.200	2.310	1	2.772
25		0.550	2.000	1	1.100
26		1.450	1.500	1	2.175
27		1.300	0.450	1	0.585
28		0.650	0.350	1	0.228
29		2.128	1.050	1	2.234
32		1.330	1.200	1	1.596
35		4.300	6.600	1	28.380
36		0.800	1.300	1	1.040
37		2.300	1.300	1	2.990
39		10.530	2.700	1	28.431
40		0.700	0.600	3	1.260
41		6.700	3.330	1	22.311
42		1.700	2.730	1	4.641
43		0.900	3.330	1	2.997
44		0.750	0.900	1	0.675
45		0.600	0.850	2	1.020
46		0.165	1.400	2	0.462
47	1/2	1.678	1.400	2	2.349
48		0.627	2.040	1	1.279
49		6.660	3.450	1	22.977
50		1.350	7.435	1	10.037
51		2.190	2.200	1	4.818
52		1.008	1.185	1	1.194
53		3.030	1.185	1	3.591
54		3.200	1.185	1	3.792
55		2.380	3.100	1	7.378
56		2.380	3.080	1	7.330
57		2.380	4.575	1	10.889
58		2.380	4.855	1	11.555
59		2.380	3.340	1	7.949
60		2.380	2.100	1	4.998
61		1.200	0.725	1	0.870
62		0.900	0.825	1	0.743
63		3.570	0.605	1	2.160
64		2.320	2.400	1	5.568
65		0.300	2.000	1	0.600
66		3.350	6.900	1	23.115
67		1.350	7.825	1	10.564
68		0.450	1.100	5	2.475
69		1.700	1.050	1	1.785
70		1.800	0.750	1	1.350
71		0.430	3.550	1	1.527
72		0.800	1.400	1	1.120
73		0.430	1.300	3	1.677
74		0.950	1.050	1	0.998
76		0.230	1.270	1	0.292
77	1/2	1.026	1.270	1	0.652
78		0.430	0.700	1	0.301
79		0.400	2.500	1	1.000
80		1.462	1.000	1	1.462
81		1.312	1.000	1	1.312
82		0.700	0.600	2	0.840
TOTAL SUBTRACTION					**2026.862**
TOTAL AREA OF 2ND FLOOR					**5063.580**

ARCHITECT(HQ) Member Secretary BPC Member BPC C.T.P.(HQ) Chairman BPC
PD PA ATP

Checked and found in Public Health (Internal) S... to commence in forwar... HQ... 2017
Superintendent (HQ) HUDA, Panchkula. 17/11/17
(BALWANT SINGH) S.D.

OWNER

RMG DEVELOPERS PVT. LTD.

PROJECT TITLE

REVISED BUILDING PLAN OF COMMERCIAL COLONY MEASURING 4.00 ACRES (LICENCE NO.160 OF 2008 DATED13.08.2008) IN SECTOR 37-C, GURGAON MANESAR URBAN COMPLEX

SCALE
1:200 (A0)

PROJECT NO.

ARCHITECT'S SIGNATURE

RAJEEV KUMAR AGARWAL
ARCHITECT CA/88/11915

OWNER'S SIGNATURE

For RMG Developers Private Limited
Director/ Authorized Signatory

TITLE

SECOND FLOOR

DATE
5 - OCT - 2017

DRAWING NO.
07/13

SHEET NO.
01

RELEASED FOR -
- ☐ INFORMATION
- ☐ EIA
- ☐ TENDER
- ☐ ADVANCE COPY
- ☑ SUBMISSION DRG.
- ☐ GFC