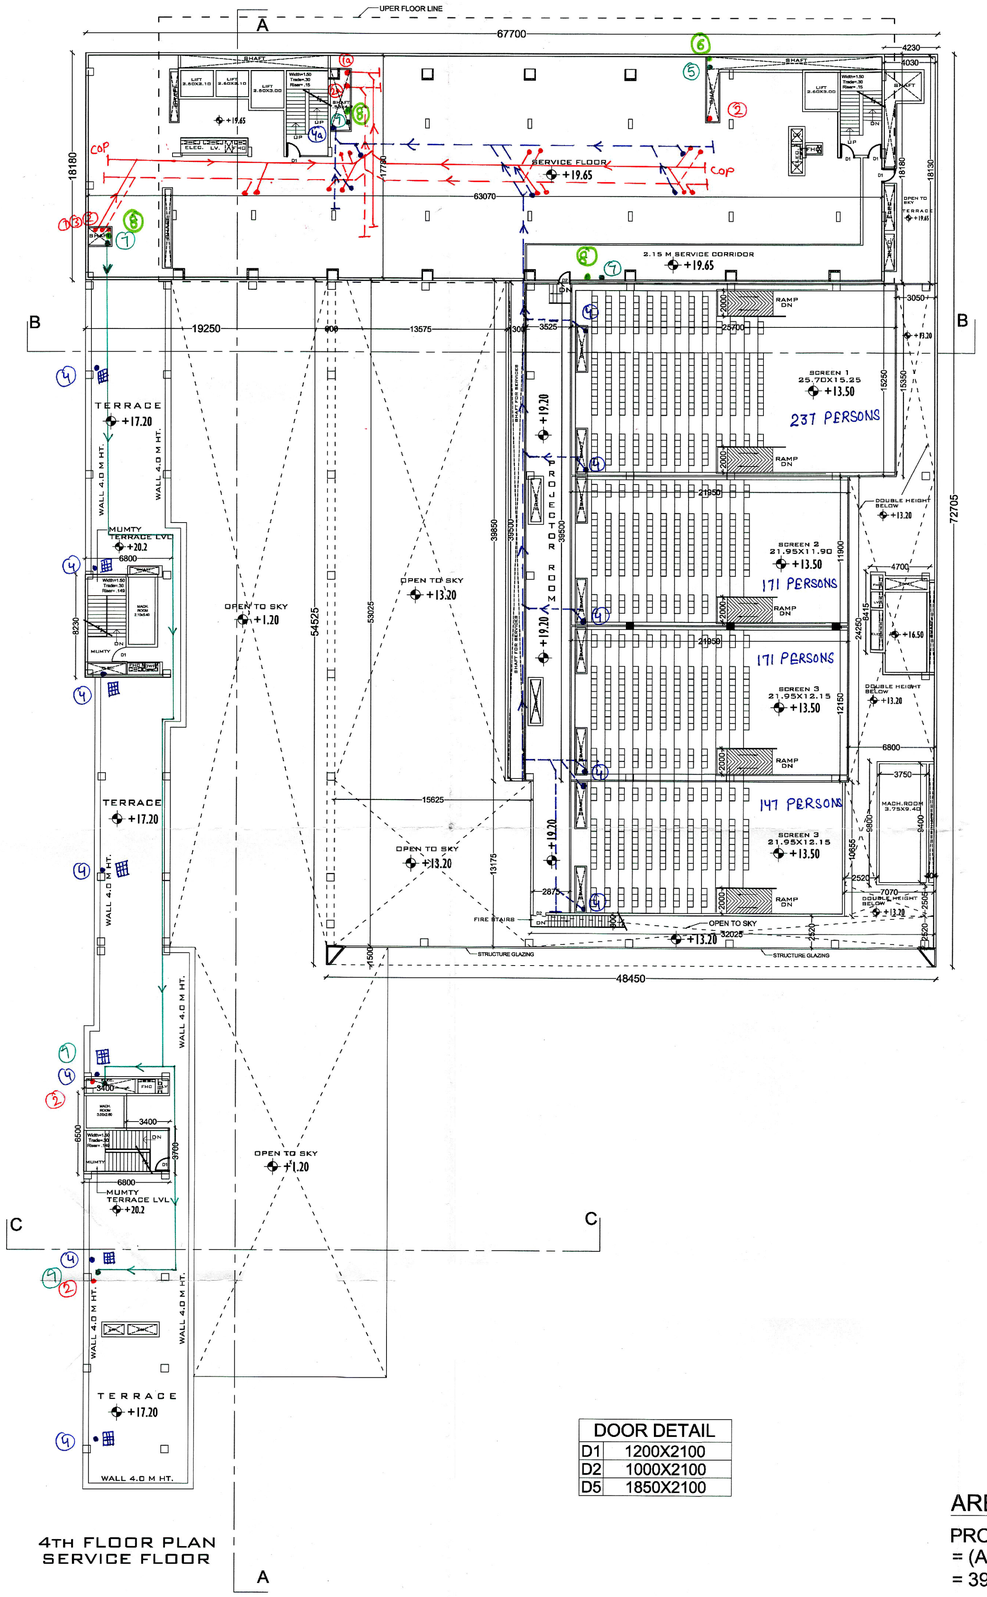

4TH FLOOR PLAN
SERVICE FLOOR

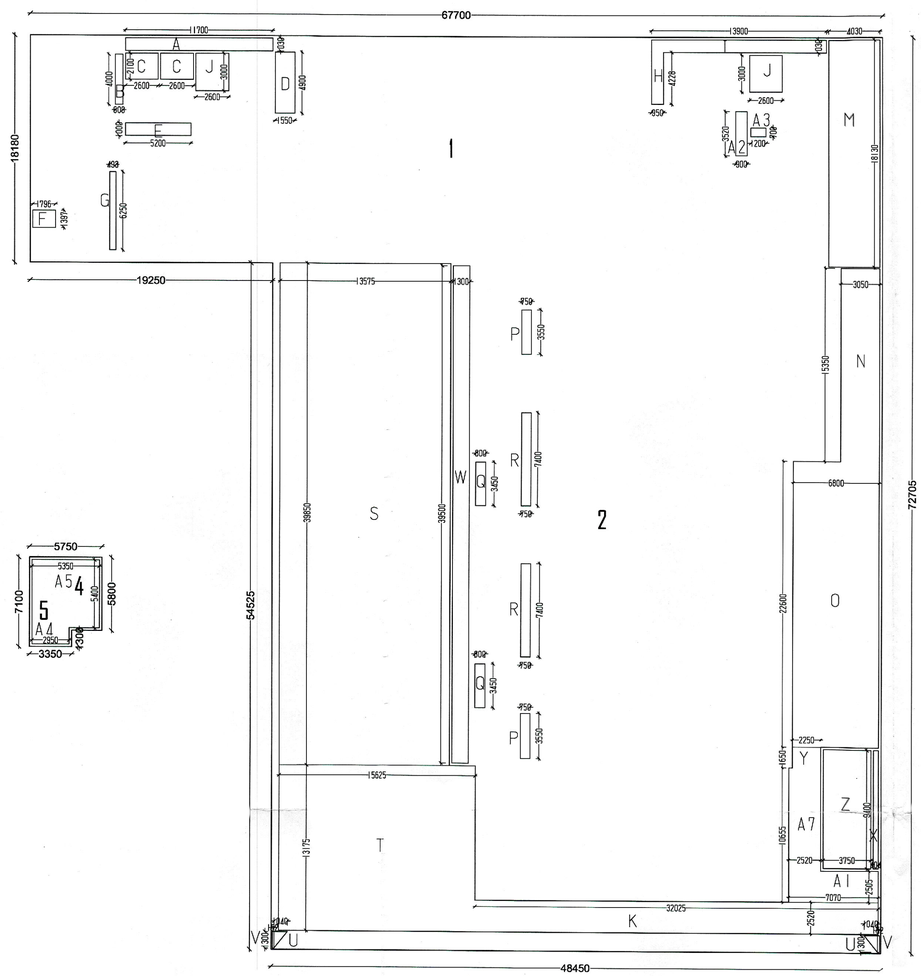

AREA CALCULATION OF
4TH FLOOR PLAN
SERVICE FLOOR

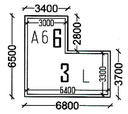

DOOR DETAIL	
D1	1200X2100
D2	1000X2100
D5	1850X2100

AREA CHART:-

PROPOSED F.A.R. AT 4th FLOOR
= (ADDITION-5) - (DEDUCTION-5)
= 3944.907-1407.389 = 2537.518 SQM.

AREA CHART OF 4th FLOOR (SERVICE FLOOR)

	ADDITION (5)				DEDUCTION (5)			
	NO.	L.	B.	AREA	NO.	L.	B.	AREA
1	1	67.70	18.18	1230.786	A 1	11.70	1.03	12.051
2	1	48.45	54.525	2641.736	B 1	0.60	4.00	2.40
3	1	6.80	3.70	25.16	C 2	2.60	2.10	10.92
4	1	5.75	5.80	33.35	D 1	1.55	4.90	7.595
5	1	3.35	1.30	4.355	E 1	5.20	1.00	5.20
6	1	3.40	2.80	9.52	F 1	1.796	1.397	2.509
					G 1	0.493	6.25	3.081
					H 1	0.95	4.228	4.016
					I 1	13.90	1.03	14.317
					J 2	2.60	3.00	15.60
					K 1	32.025	2.52	80.703
					L 1	6.40	3.30	21.12
					M 1	4.03	18.13	73.063
					N 1	3.05	15.35	46.817
					O 1	6.80	22.60	153.68
					P 2	0.75	3.55	5.325
					Q 2	0.80	3.45	5.52
					R 2	0.75	7.40	11.10
					S 1	13.575	39.85	540.964
					T 1	15.625	13.175	205.859
					U 2	1.04	1.30	1.352
					V 2	0.152	1.30	0.395
					W 1	1.30	39.50	51.35
					X 1	0.404	9.40	3.797
					Y 1	2.25	1.65	3.712
					Z 1	3.75	9.40	35.25
					A1 1	7.07	2.505	17.71
					A2 1	0.90	3.52	3.168
					A3 1	1.20	0.70	0.84
					A4 1	2.95	1.30	3.835
					A5 1	5.35	5.40	28.89
					A6 1	3.00	2.80	8.40
					A7 1	2.52	10.655	26.85
			TOTAL	3944.907			TOTAL	1407.389

NET AREA= 3944.907 - 1407.389 = 2537.518 SQM.

SANCTIONED

Valid for five years
Subject to validity of licence

D.T.P. (HQ) Member Secretary B.P.C.
S.T.P. (G) Member B.P.C.
C.T.P. (HT.) Chairman B.P.C.

Checked and found correct and a sketch annexed (internal) Service only subject to comments in in forwarding letter No. SE(HQ)/2013/735 dated 23/7/13

Superintending Engineer (HQ)
HUDA, Panchkula.

(1) = 100 ϕ SWP
(1a) = 200 ϕ SWP
(2) = 100 ϕ SVP
(2a) = 200 ϕ SVP
(3) = 75 ϕ ASP
(4) = 100 ϕ RWP
(4a) = 200 ϕ RWP
(5) = DW RISER
(6) = FW RISER
(7) = DW SUPPLY
(8) = FW SUPPLY

REVISIONS

NO.	DATE	DESCRIPTION

OWNER
RMG DEVELOPERS PVT. LTD.

PROJECT TITLE
PROPOSED BUILDING PLAN OF COMMERCIAL COLONY MEASURING 4.00 ACRES (LICENCE NO.160 OF 2008 DATED13.08.2008) IN SECTOR 37-C, GURGAON MANESAR URBAN COMPLEX

SCALE: 1:150
PROJECT NO.:

ARCHITECT'S SIGNATURE
NARENDER KUMAR
B. Arch.
Regn. No. CA/2011/1770
G-29, Rajiv Gandhi Park, Gurgaon

OWNER'S SIGNATURE
for RMG DEVELOPERS PVT. LTD.
Authorised Signatory

TITLE
4th FLOOR
SERVICE FLOOR

DATE: 30 - MAY- 2013
DRAWING NO.: 9/13
SHEET NO.: 01

RELEASED FOR :-
- [ ] INFORMATION
- [ ] EIA
- [ ] TENDER
- [ ] ADVANCE COPY
- [x] SUBMISSION DRG.
- [ ] GFC